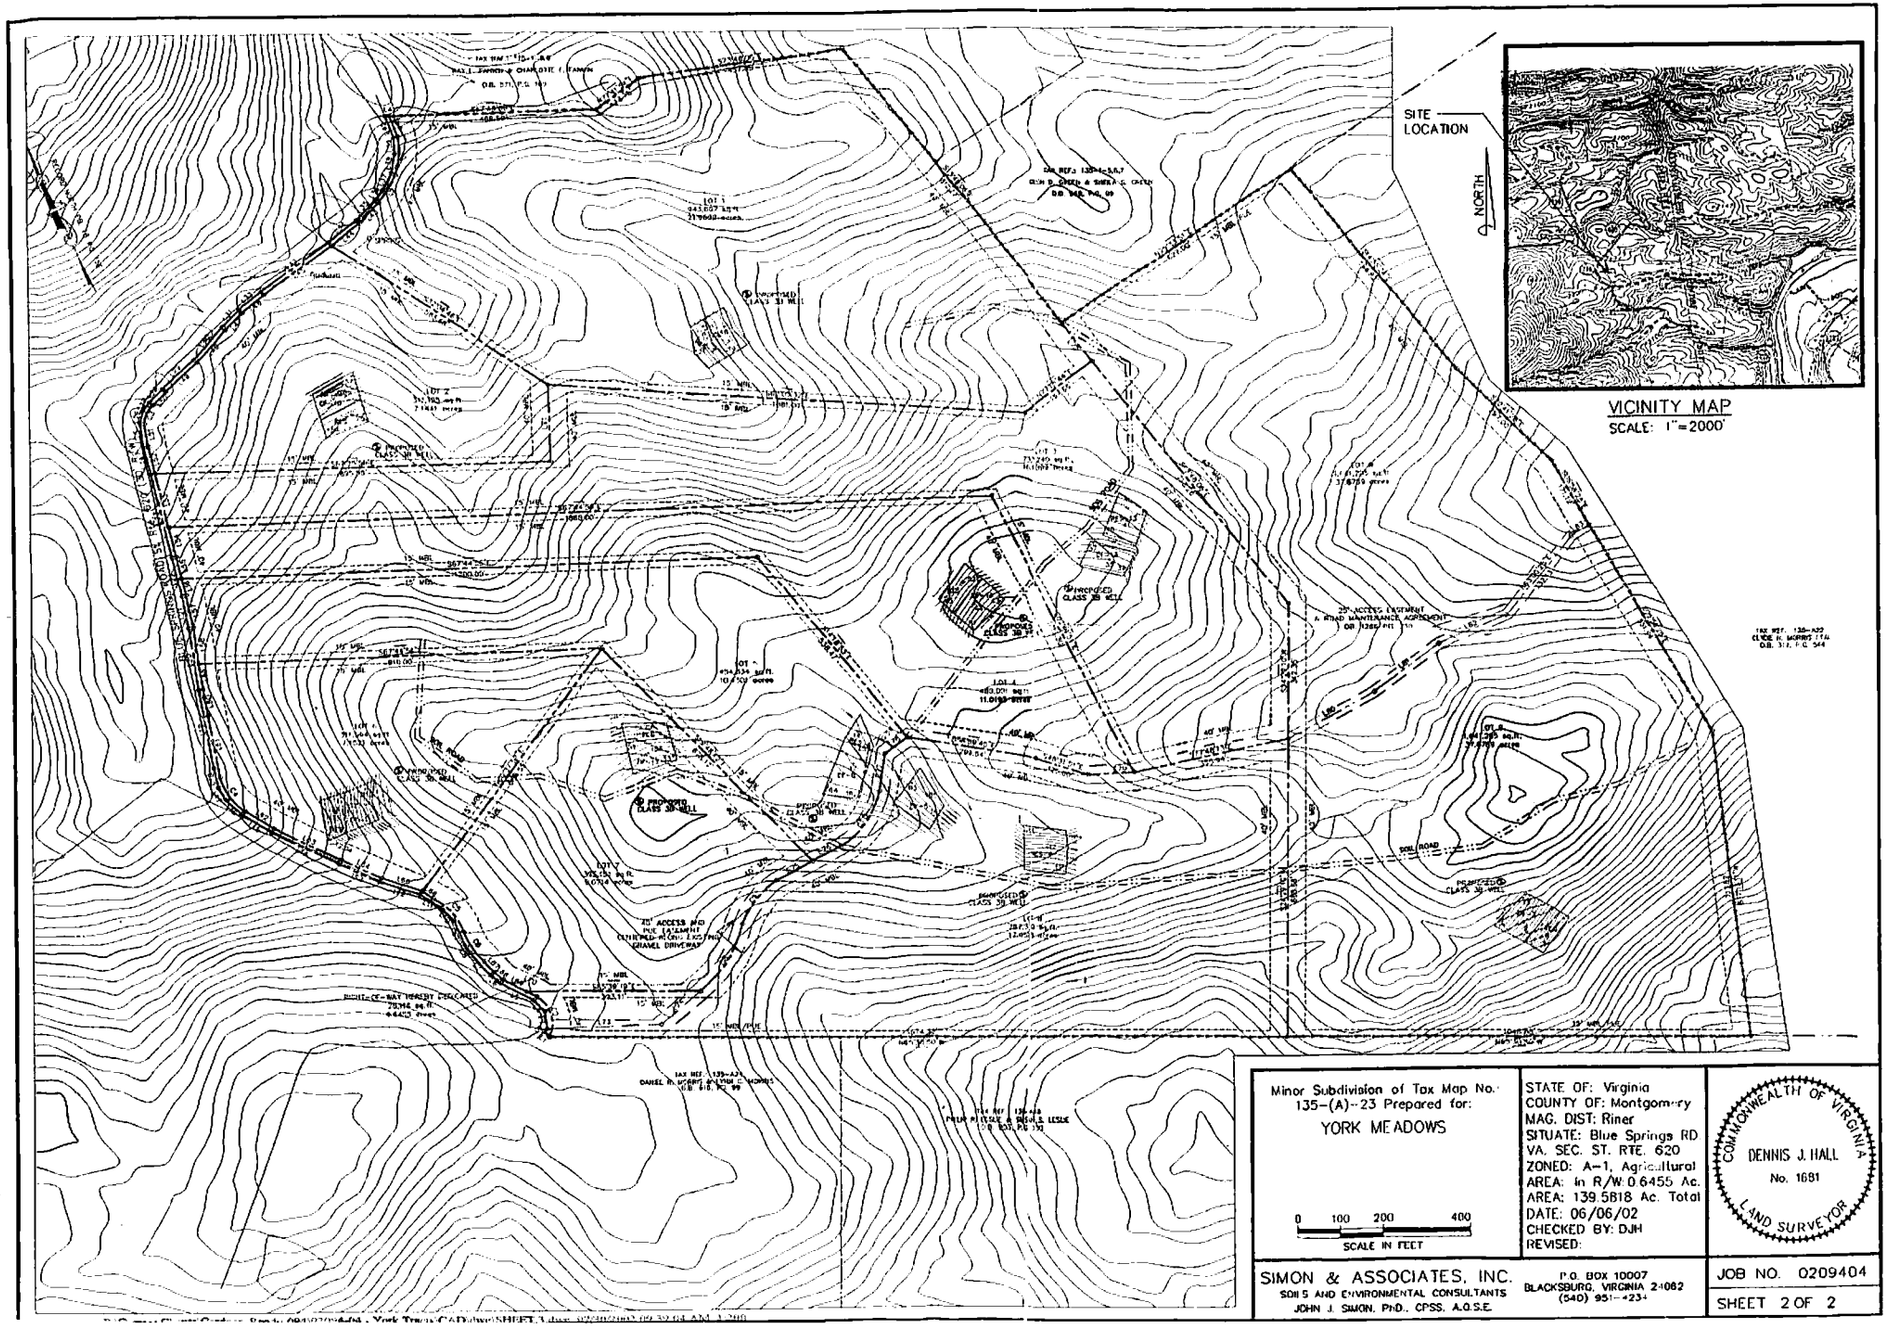

Minor Subdivision of Tax Map No. 135-(A)-23 Prepared for:

YORK MEADOWS

0 100 200 400
SCALE IN FEET

STATE OF: Virginia
COUNTY OF: Montgomery
MAG. DIST: Riner
SITUATE: Blue Springs RD
VA. SEC. ST. RTE. 620
ZONED: A-1, Agricultural
AREA: In R/W: 0.6455 Ac.
AREA: 139.5818 Ac. Total
DATE: 06/06/02
CHECKED BY: DJH
REVISED:

COMMONWEALTH OF VIRGINIA
DENNIS J. HALL
No. 1681
LAND SURVEYOR

SIMON & ASSOCIATES, INC.
SOILS AND ENVIRONMENTAL CONSULTANTS
JOHN J. SIMON, PhD., CPSS, A.O.S.E.

P.O. BOX 10007
BLACKSBURG, VIRGINIA 24062
(540) 951-4234

JOB NO. 0209404

SHEET 2 OF 2